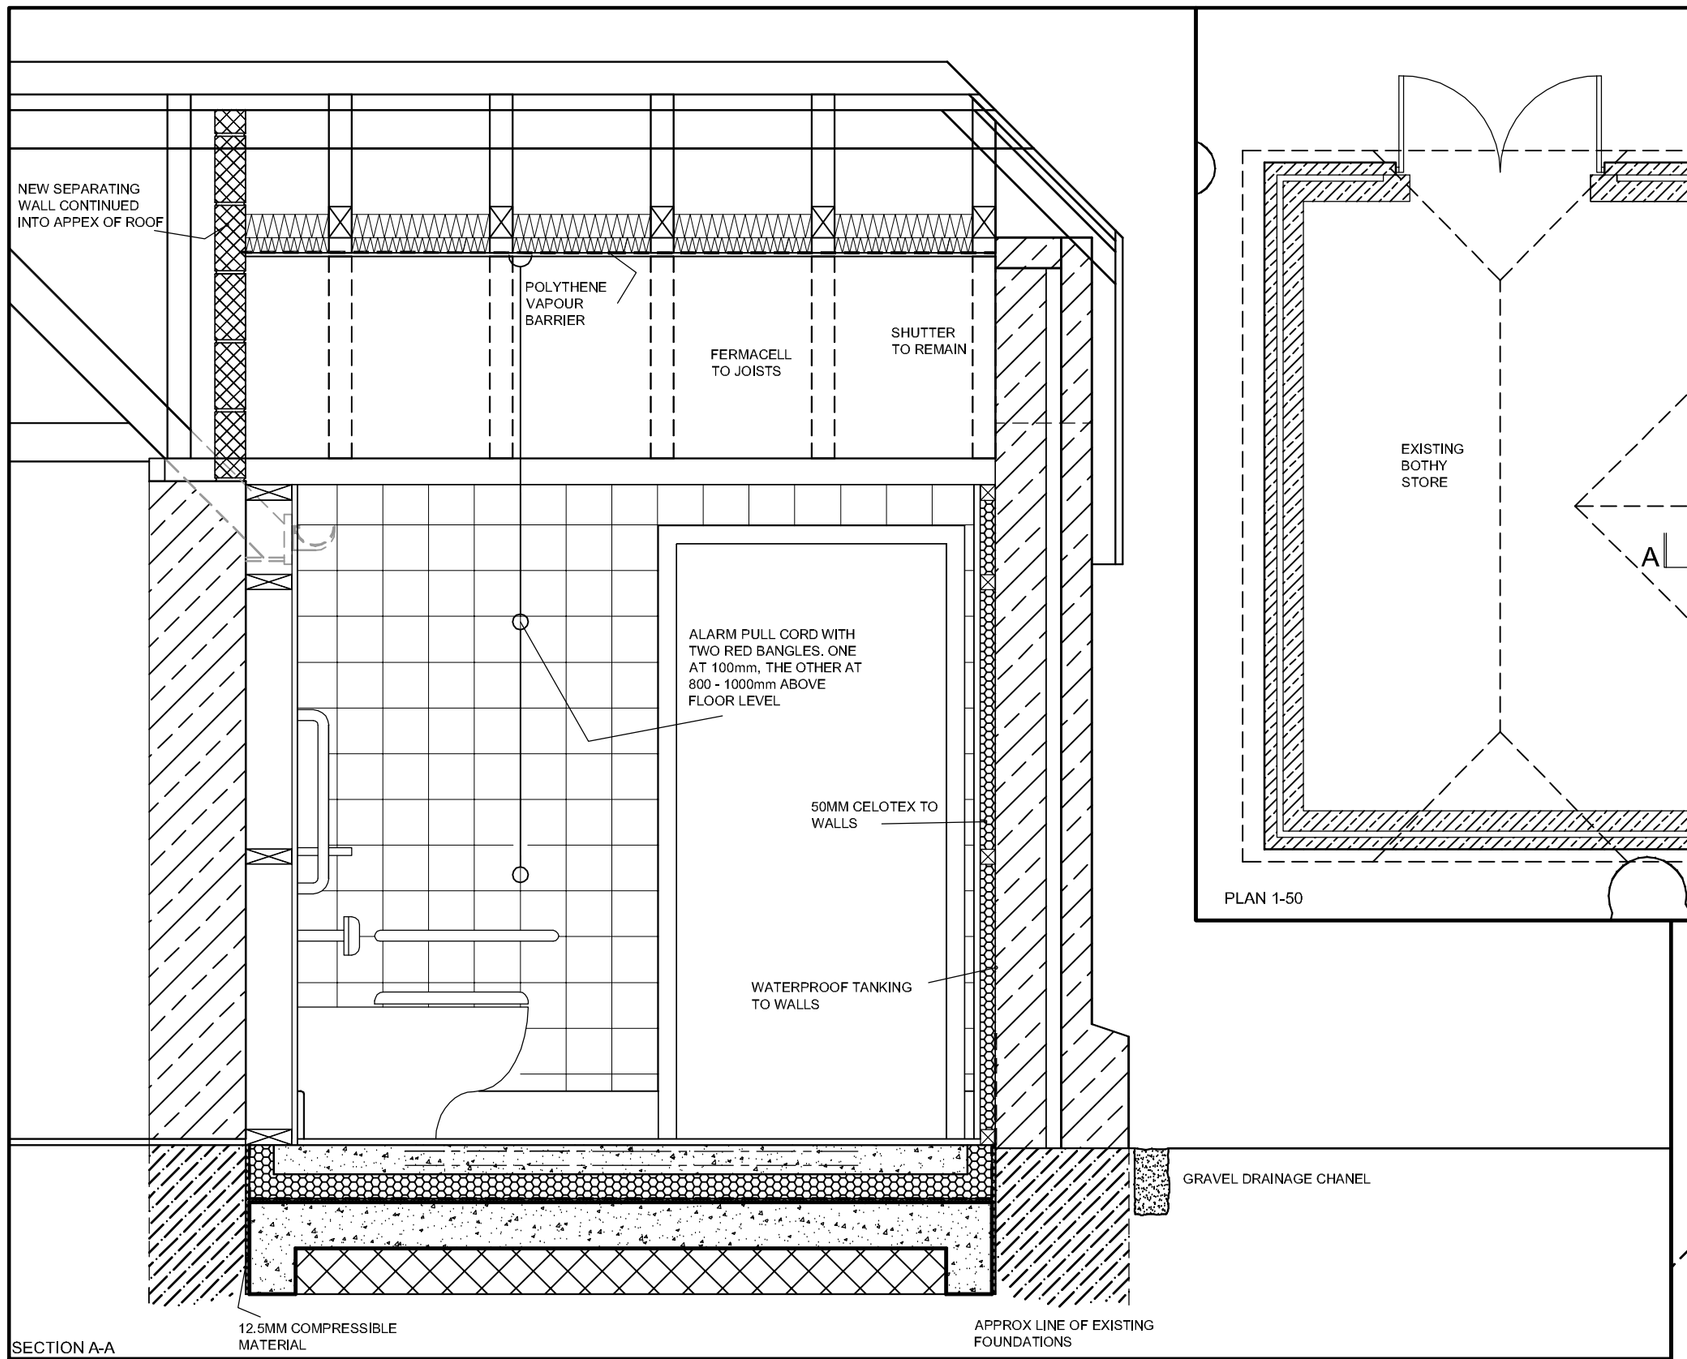

SECTION A-A

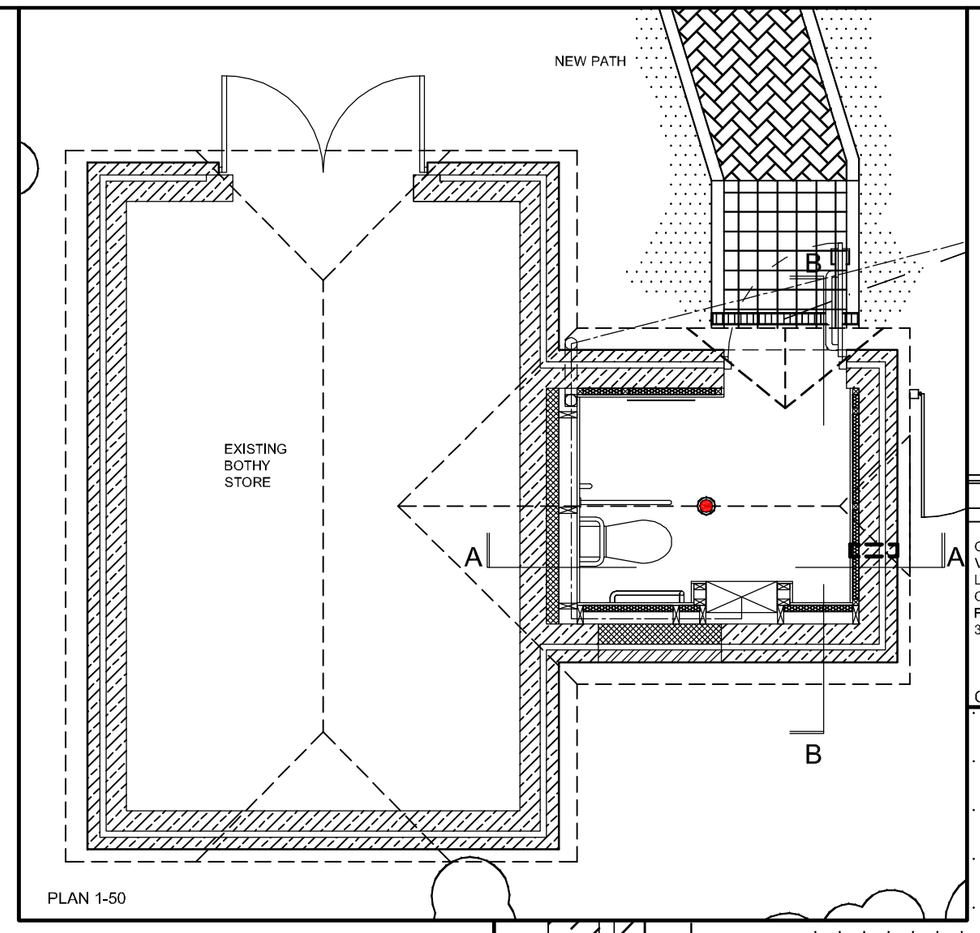

PLAN 1-50

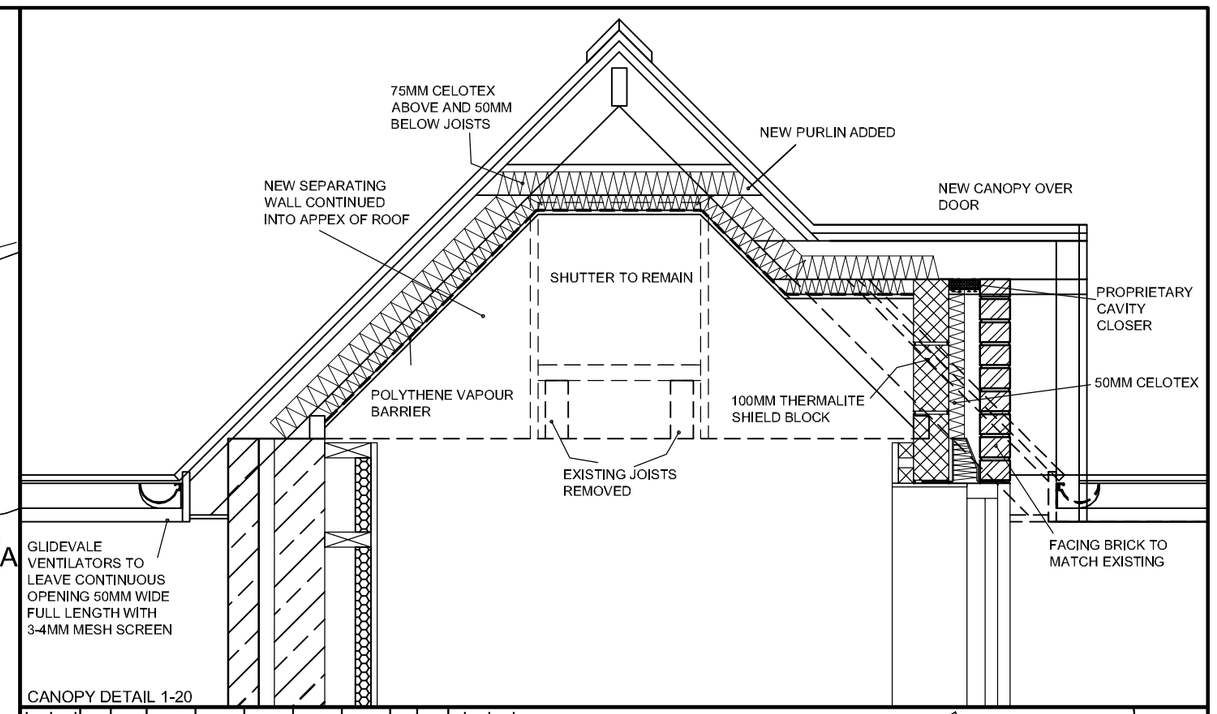

CANOPY DETAIL 1-20

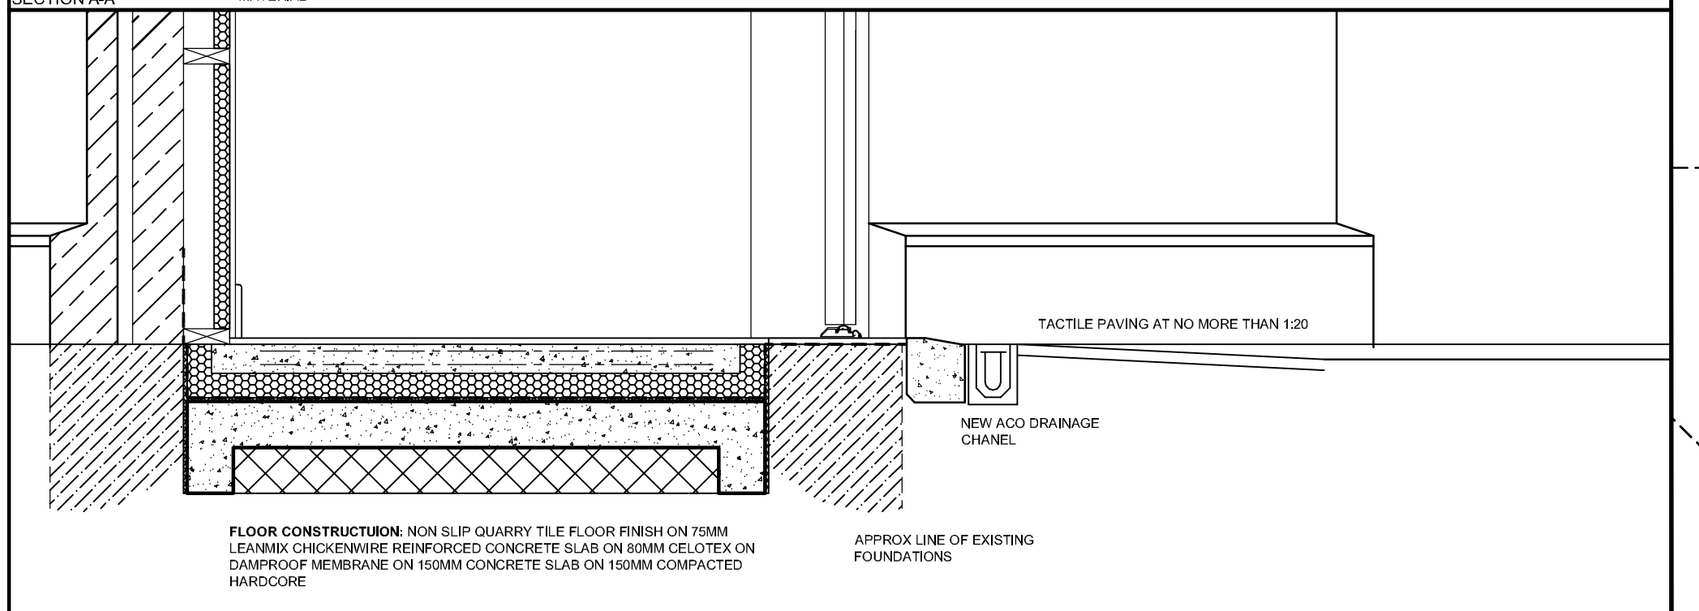

SECTION B-B

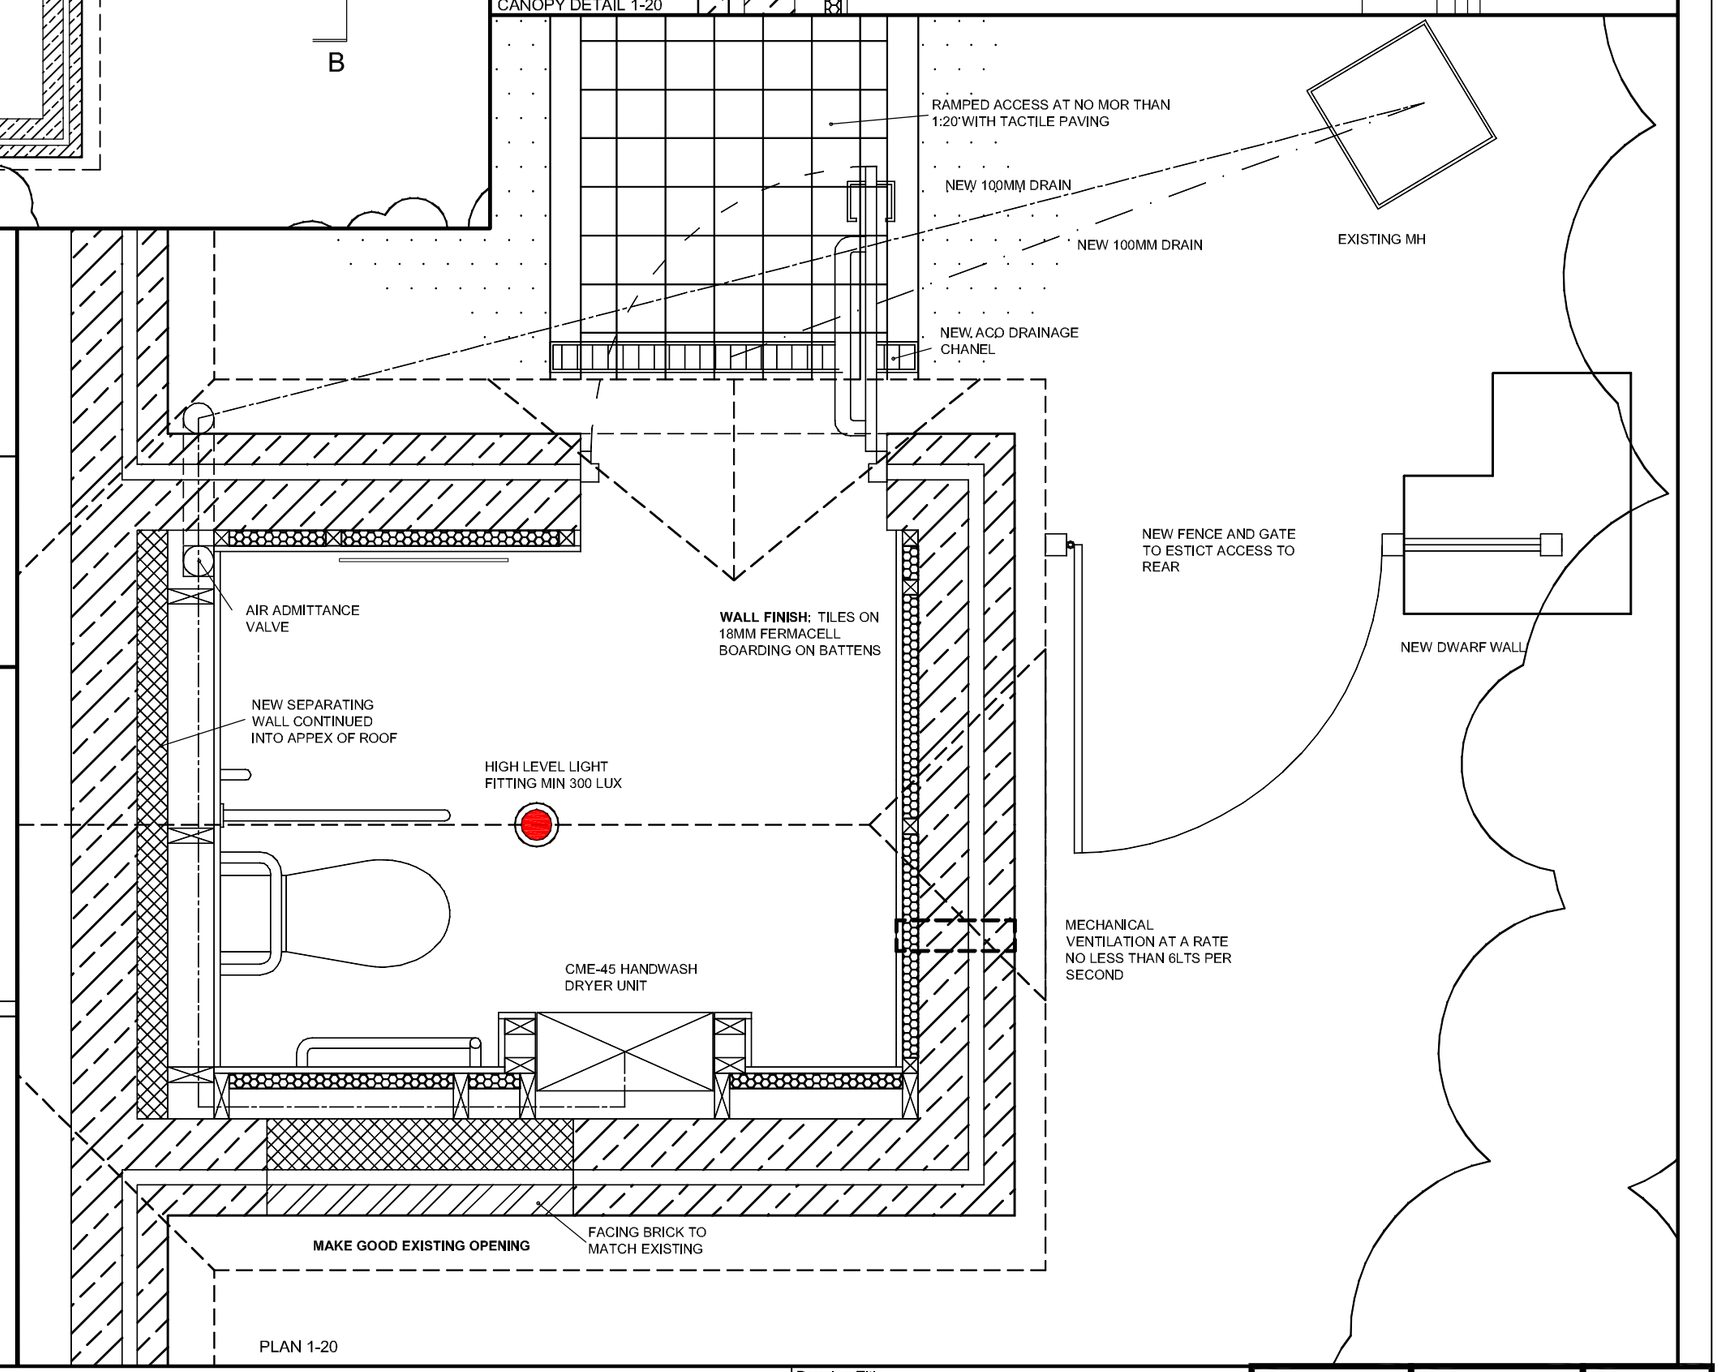

PLAN 1-20

THIS DRAWING IS COPYRIGHT AND MUST NOT BE USED OR REPRODUCED IN ANY WAY WITHOUT THE PRIOR WRITTEN PERMISSION OF BIGGS TALBOT ARCHITECTS

FILE REF

Project Title
ALTERATIONS TO EXISTING BUILDINGS AT RYDE CEMETARY

Drawing Title
BUILDING REGULATIONS PLANS AND SECTIONS-THE BOTHY

Project no.	Drawing no.	Rev
20720	W01	

Scale 1/50 | Date 07-11-07 | Drawn TB

Biggs Talbot Architects
66, Carisbrooke Road, NEWPORT, Isle of Wight PO30 1BW
Tel: (01983) 52 2190 Fax: (01983) 82 1737 E-mail reb@biggstalbot.net

PDF Created with deskPDF PDF Writer - Trial :: http://www.docudesk.com